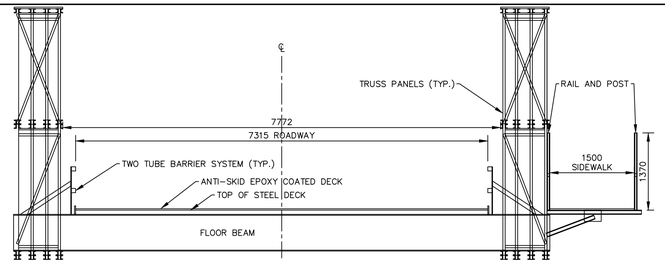

PROPOSED BRIDGE CROSS SECTION
SCALE 1:50

SEE DRAWING #3 FOR PROPOSED TEMPORARY ROAD CROSS SECTIONS

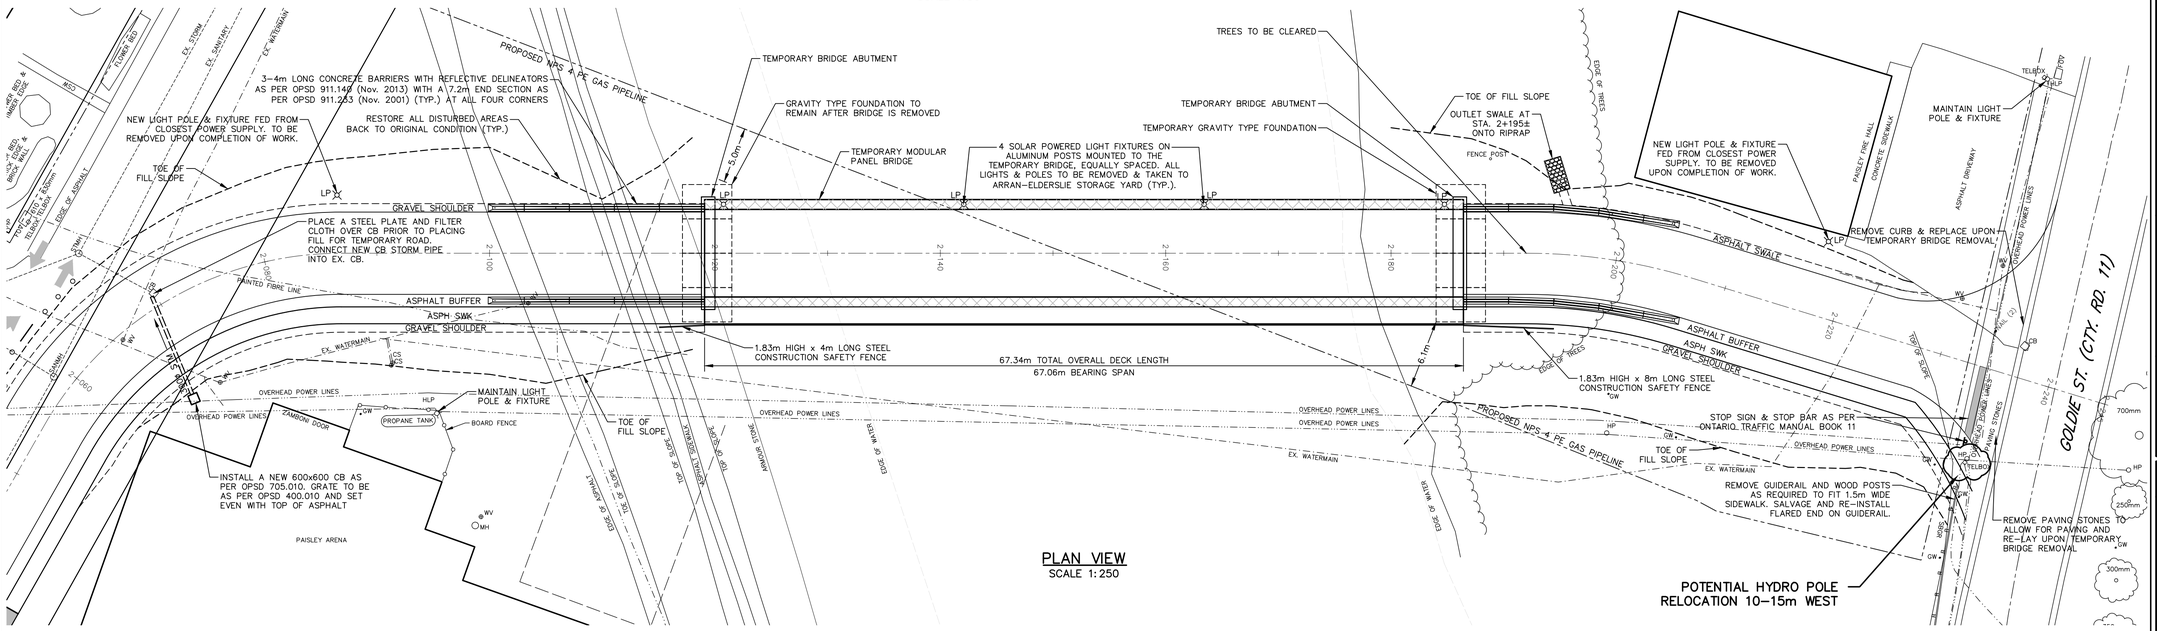

PLAN VIEW
SCALE 1:250

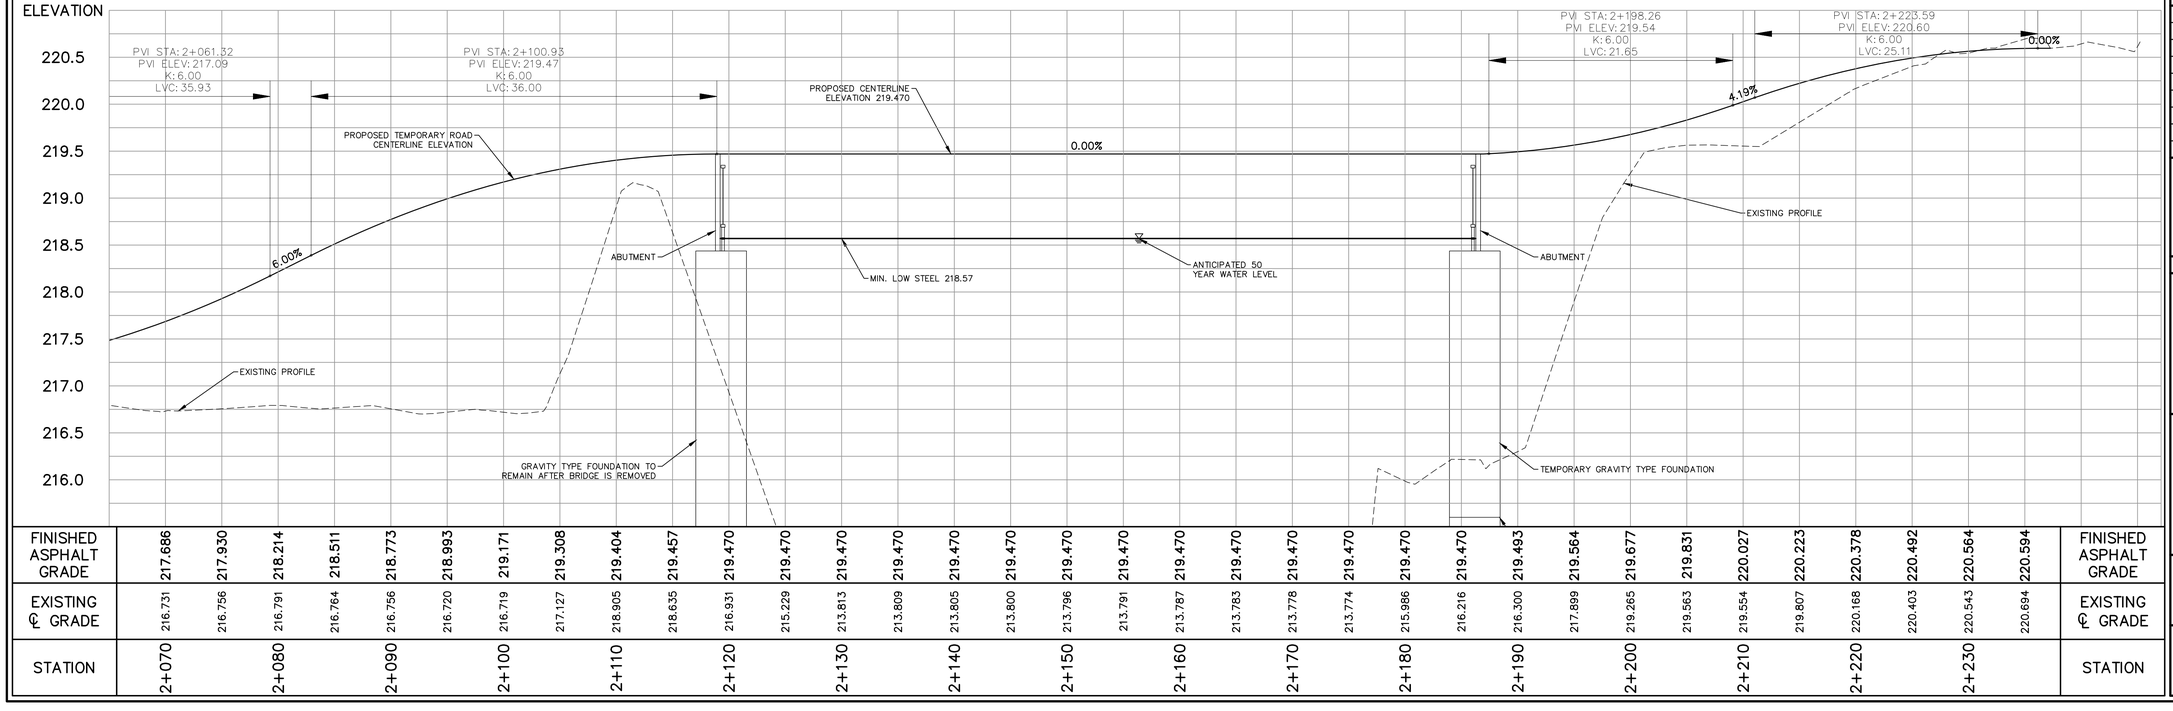

| | | |